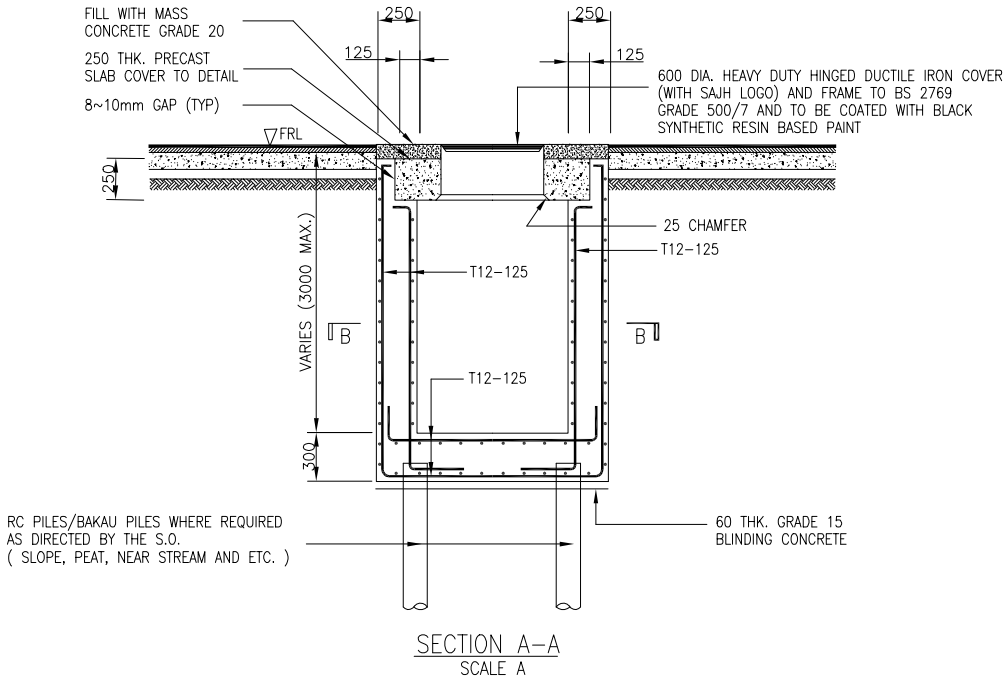

SECTION A–A
SCALE A

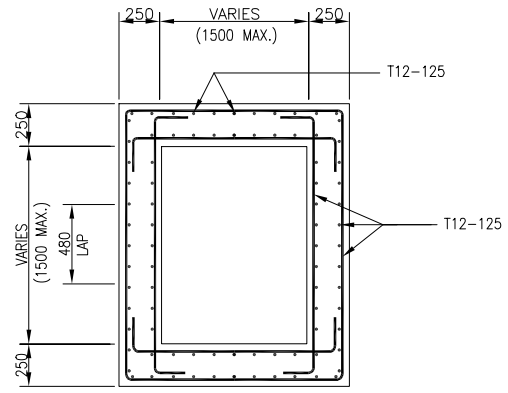

SECTION B–B
SCLAE A

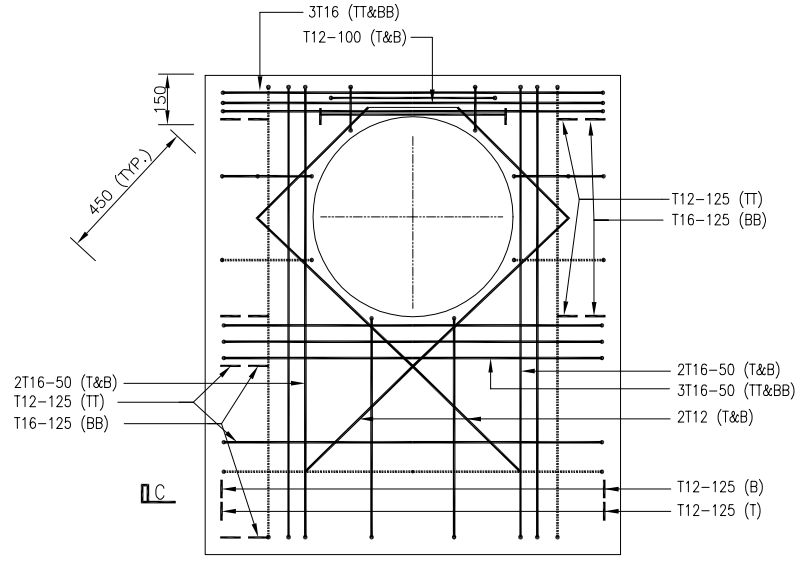

PRECAST SLAB PLAN
SCALE B

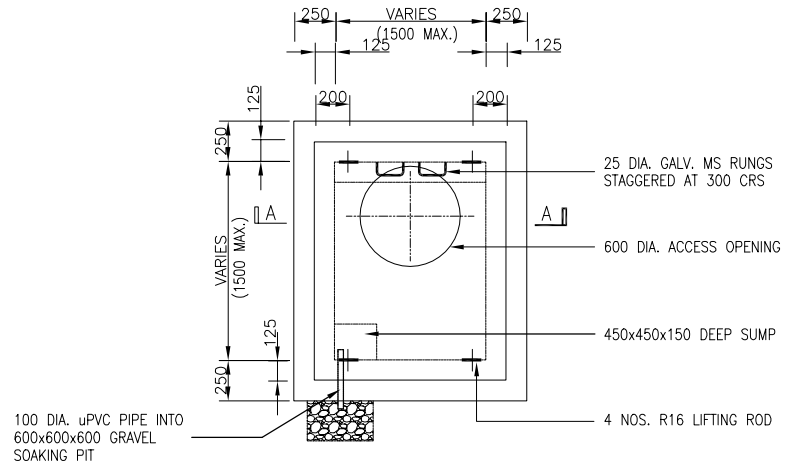

PLAN

VALVE CHAMBER IN ROAD PAVEMENT
SCALE A

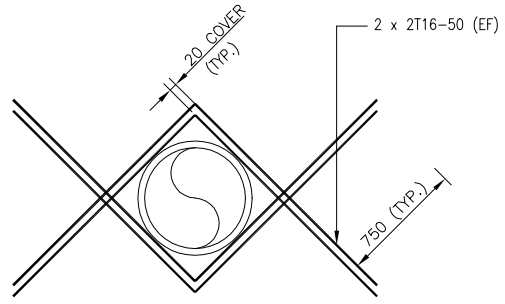

TYPICAL PIPE OPENING DETAILS IN CHAMBER WALL (MAX. 600ø)
SCALE B

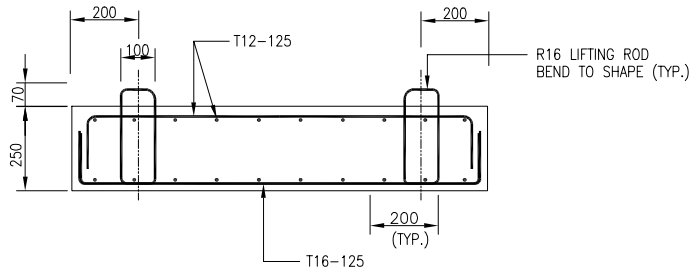

SECTION C–C
SCALE B

NOTE :

1. ALL DIMENSIONS ARE IN MILLIMETRE AND LEVELS ARE IN METRE UNLESS OTHERWISE STATED
2. FOR DETAILS OF PC SLAB COVER, REFER DRAWING No. SAJH/SD/CH/01
3. ALL REINFORCED CONCRETE TO BE GRADE 25
4. REINFORCEMENT TO COMPLY BS 4449
   R WTIH fy = 250N/mm2
   T WTIH fy = 460N/mm2

REV.	REVISED BY	DESCRIPTION	DATE

SAJ Holdings Sdn Bhd. (476718 - H)
Jalan Garuda, Larkin, P.O Box 262,
80350 Johor Bahru, Johor , Malaysia
T_+607 - 224 4040 F_+607 - 224 0033
1800-88-7474 sms 019-772 7474 www.saj.com.my customer.care@saj.com.my

PROJECT :

DRAWING TITLE :

DETAILS OF RC VALVE CHAMBER IN ROAD PAVEMENT

DRAWN BY : MAZZ	DESIGNED : W.C
CHECKED : MFB	APPROVED : T.C
SCALE : NOT TO SCALE	DATE : DECEMBER 2013

DRAWING NO :
SAJ/STD/CH/17