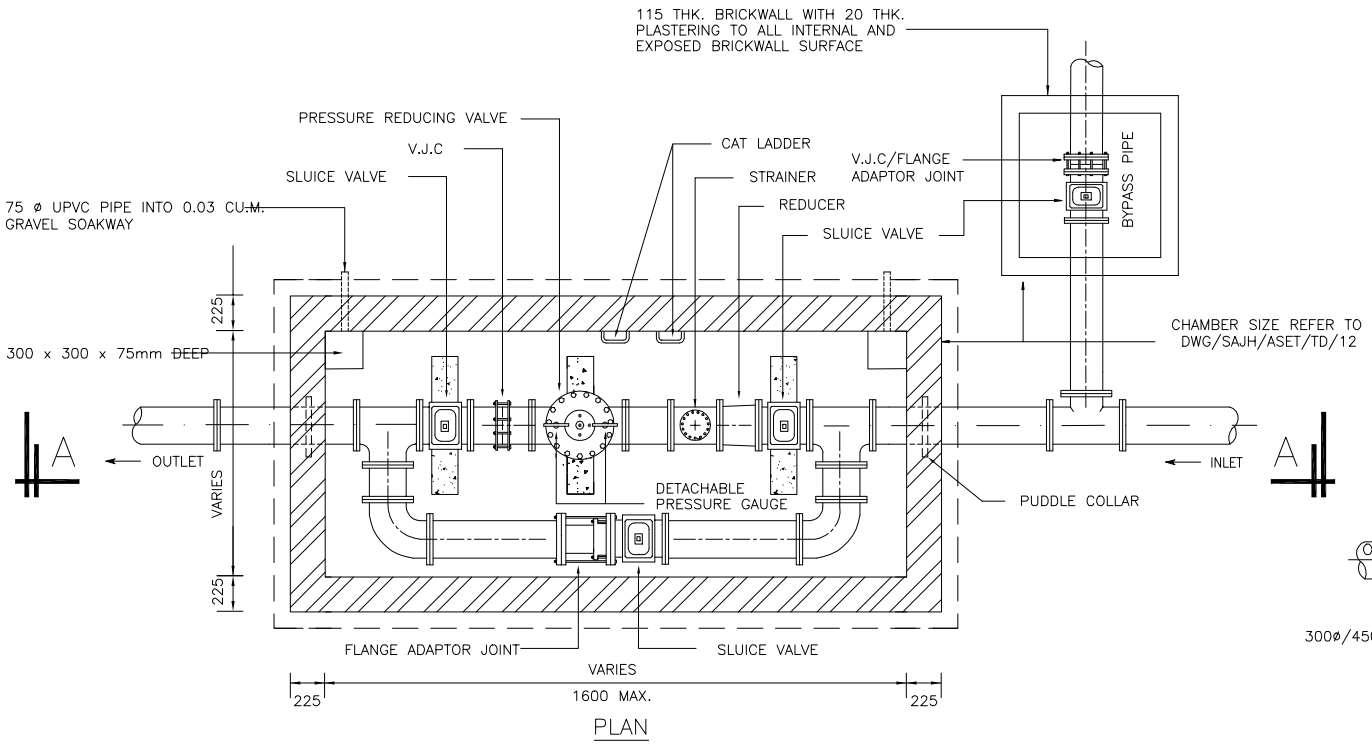

PLAN

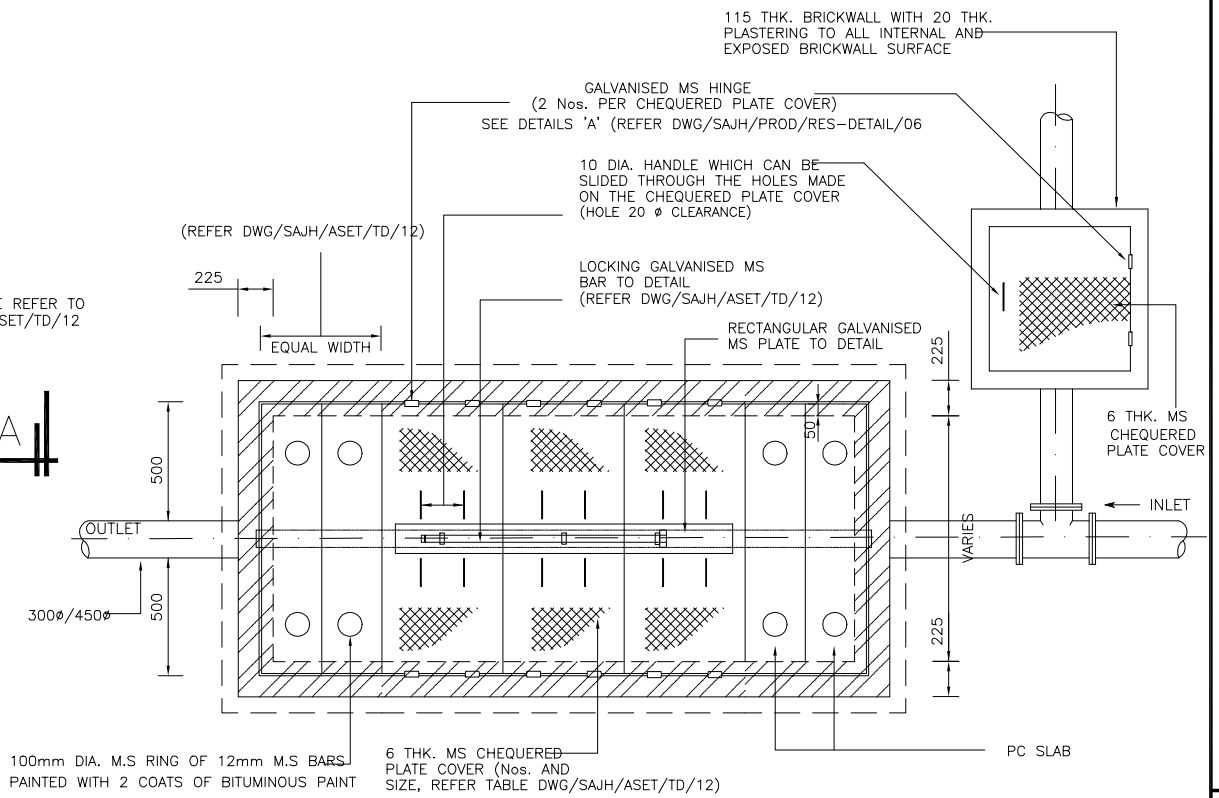

P.C SLAB & CHEQUERED PLATE COVER

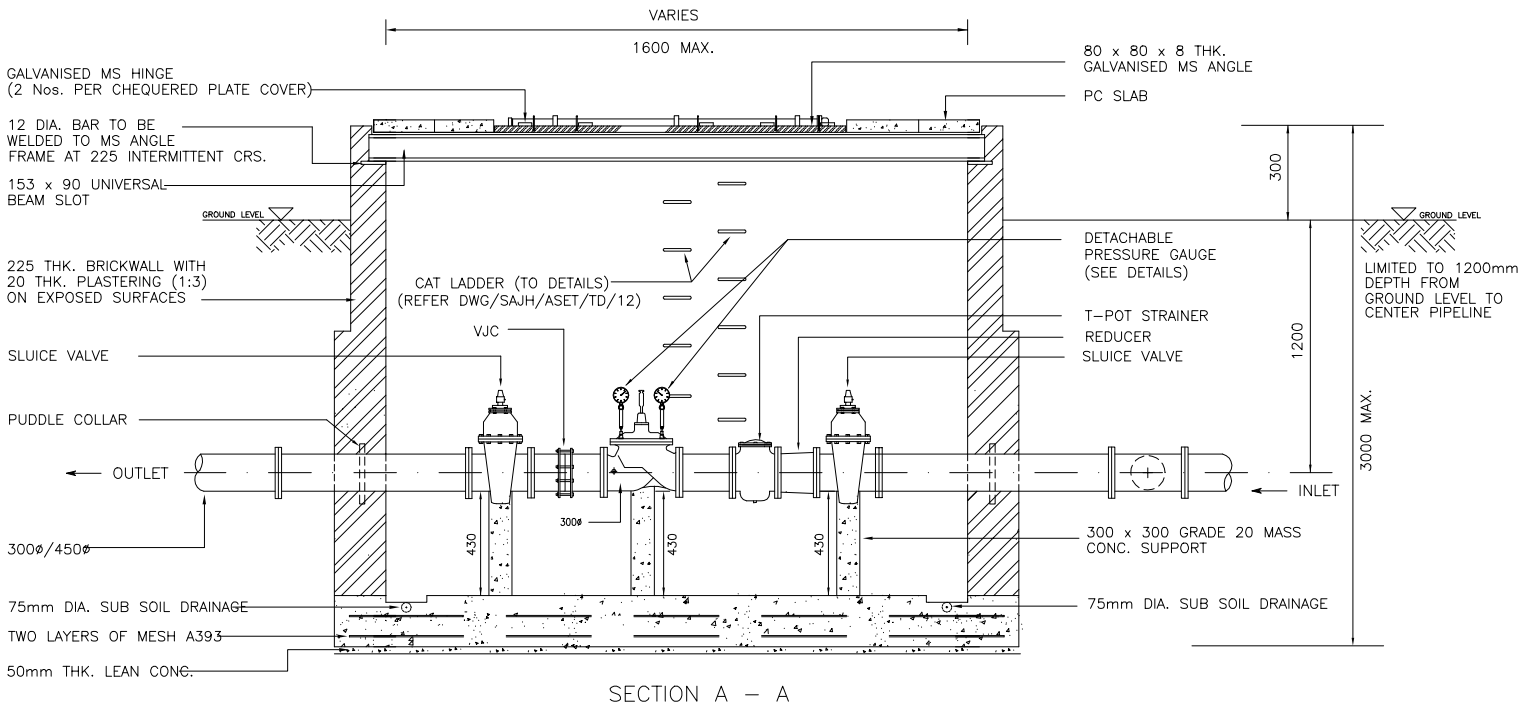

SECTION A – A

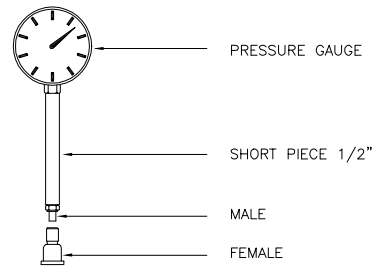

DETAIL OF DETACHABLE PRESSURE GAUGE

NOTE :

REV.	REVISED BY	DESCRIPTION	DATE

SAJ Holdings Sdn Bhd. (476718 - H)
Jalan Garuda, Larkin, P.O Box 262,
80350 Johor Bahru, Johor , Malaysia
T_+607 - 224 4040 F_+607 - 224 0033

1800-88-7474 sms 019-772 7474 www.saj.com.my customer.care@saj.com.my

PROJECT :

DRAWING TITLE :

ALTITUDE VALVE CHAMBER & BYPASS CHAMBER

DRAWN BY : MAZZ	DESIGNED : W.C
CHECKED : MFB	APPROVED : T.C
SCALE : NOT TO SCALE	DATE : DECEMBER 2013

DRAWING NO :

SAJ/STD/CH/16